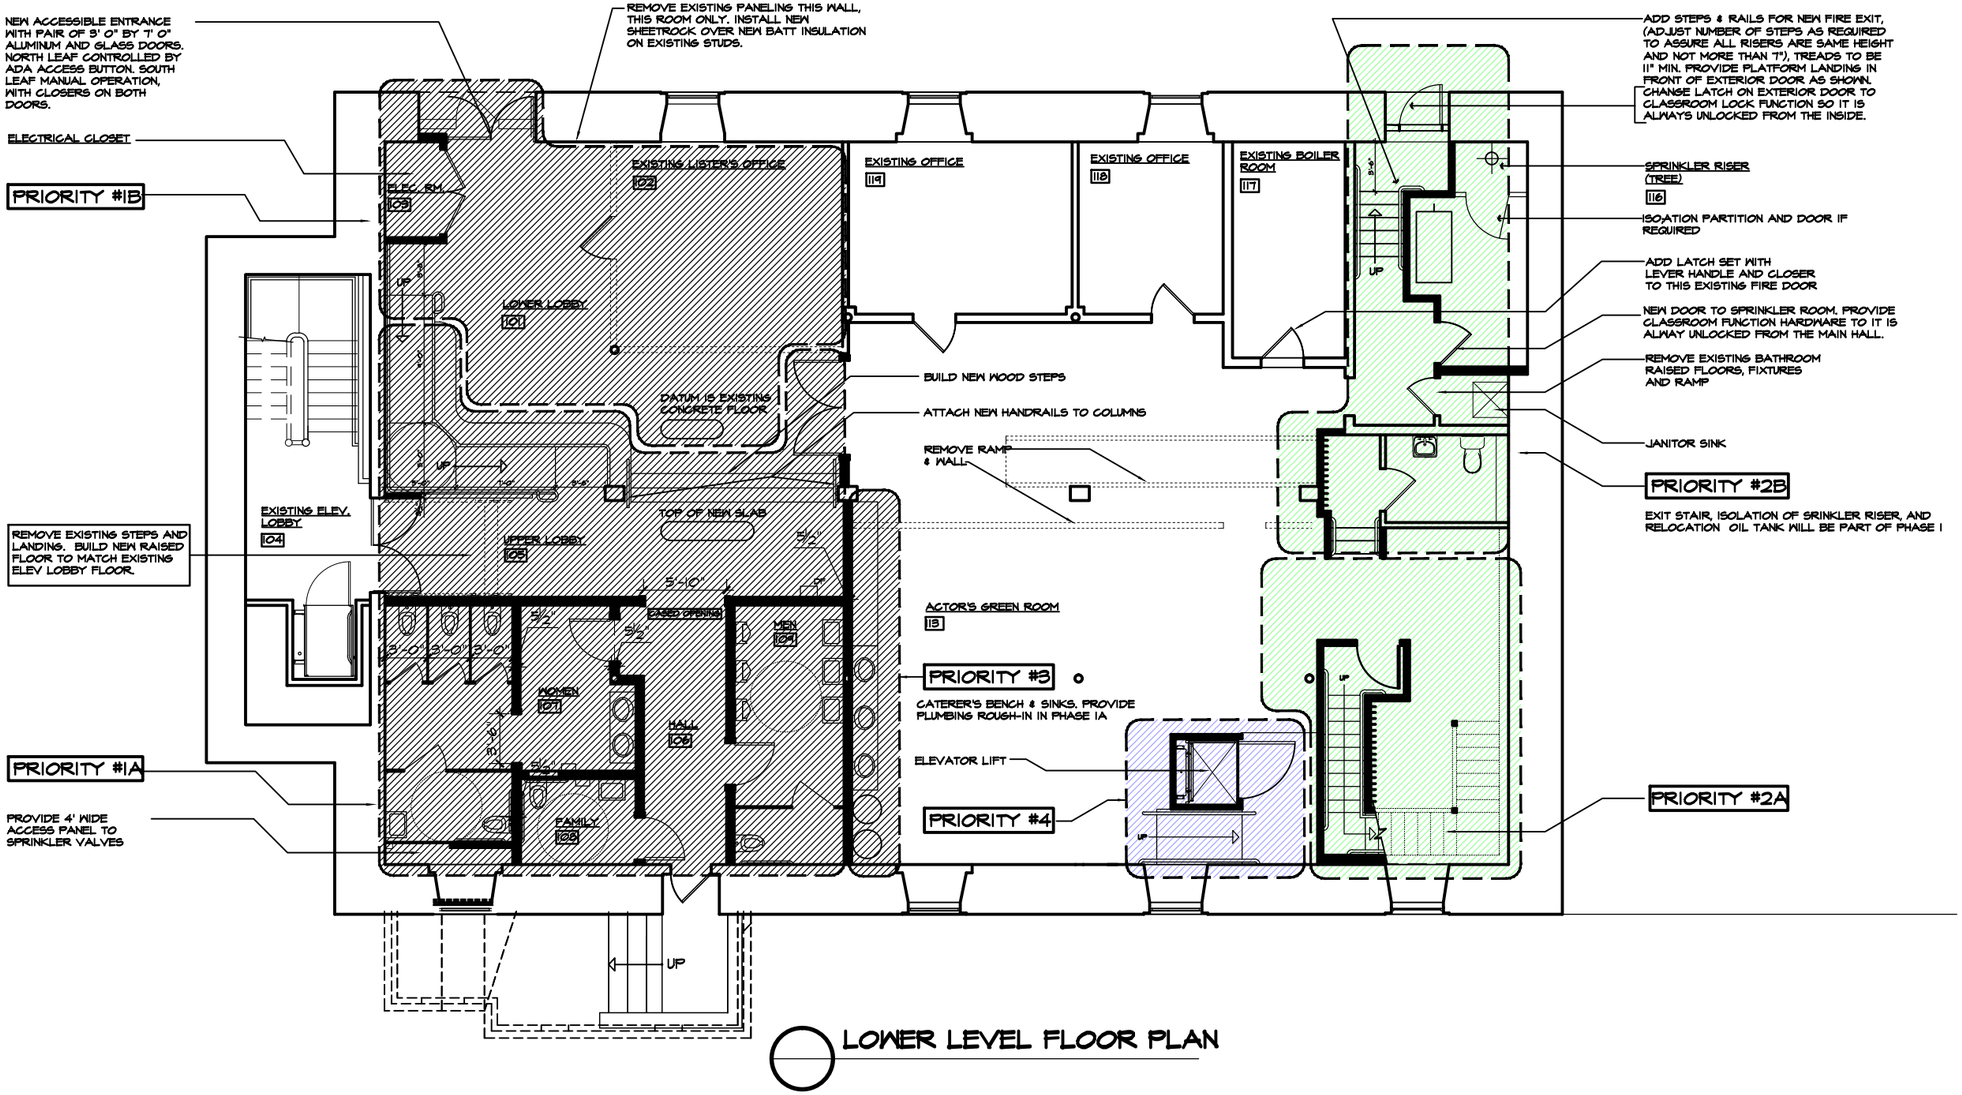

LOWER LEVEL FLOOR PLAN

© ALL RIGHTS RESERVED, ROBERT CARL WILLIAMS ASSOCIATES. P. C.

ROBERT CARL WILLIAMS
ASSOCIATES, P.C.
ARCHITECTS PLANNERS
PITTSFIELD, VT 802-746-8917

PROJECT:
Additions & Alterations to the:
BRANDON TOWN HALL
Route 7, Brandon, VT
JOB No. 05-25

TITLE:
LOWER LEVEL FLOOR PLAN
SCALE: 3/32" = 1'-0"

ISSUE DATE:
REVISIONS:
1 / 11 / 12 REVISED PLANS: Date 11/28/2011

SHEET No. A1

© ALL RIGHTS RESERVED, ROBERT CARL WILLIAMS ASSOCIATES. P. C.